Design Summary	
Floor Type	Concrete
Roof Load	Auto
System	FC_SFSNZ
Wind Load	HIGH

Opening Summary	Height	Width	Qty
UD	2120	2420	1
UD	2120	880	1
UW	620	1820	2

ELEVATION KEY

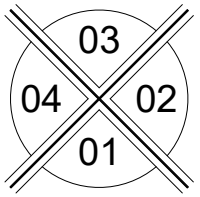

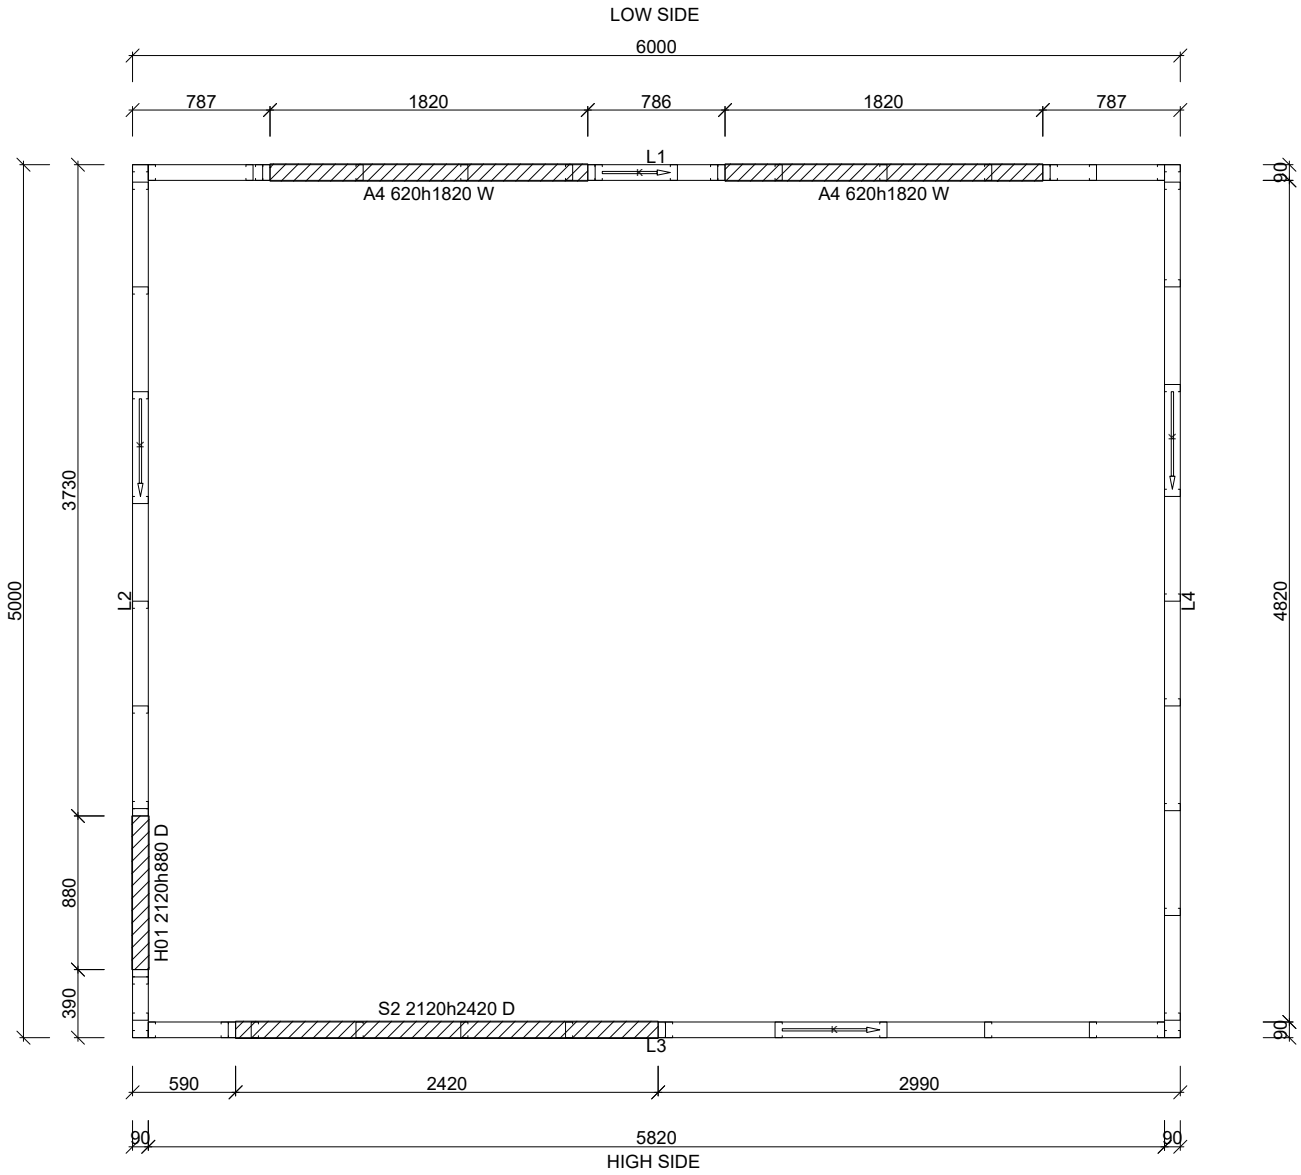

WALL FRAMING LAYOUT

STEEL FRAMES DIRECT .NZ
www.steelframesdirect.co.nz
contact @ steelframesdirect.nz
Phone: (09) 889 8000, Text: (0292) 888 020

FRAMECAD

JOB DETAILS	SHEET CONTENTS	DRAWN	DATE DRAWN	SCALE	JOB REFERENCE	REVISION
Cindy Francis 5.0m x 6.0m Art Studio		Ralph Lao	07-03-2023	1 : 30		
		DWG FILE Cindy Francis Art Studio	VIEW NAME 1 of 7	ON A3-Sheet		

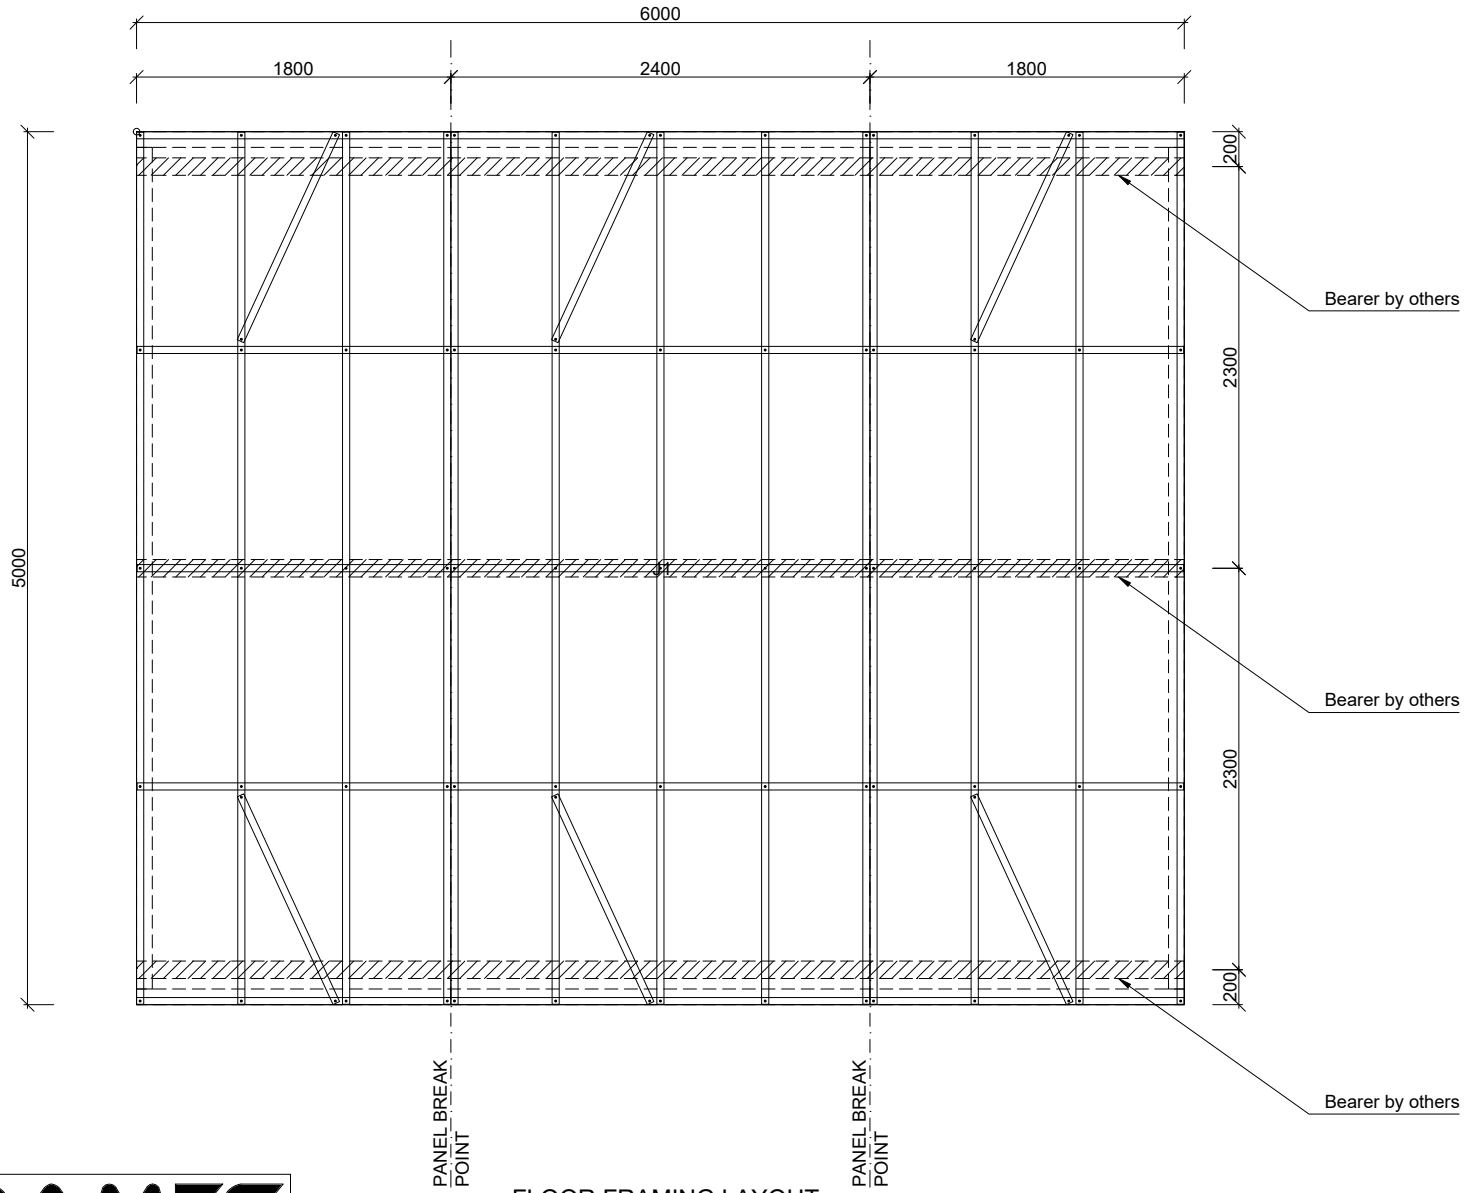

FLOOR FRAMING LAYOUT

STEEL FRAMES DIRECT .NZ
www.steelframesdirect.co.nz
contact @ steelframesdirect.nz
Phone: (09) 889 8000, Text: (0292) 888 020

FRAMECAD

JOB DETAILS	SHEET CONTENTS	DRAWN	DATE DRAWN	SCALE	JOB REFERENCE	REVISION
Cindy Francis 5.0m x 6.0m Art Studio		Ralph Lao	07-03-2023	1 : 30		
		DWG FILE Cindy Francis Art Studio	VIEW NAME 2 of 7	ON A3-Sheet		

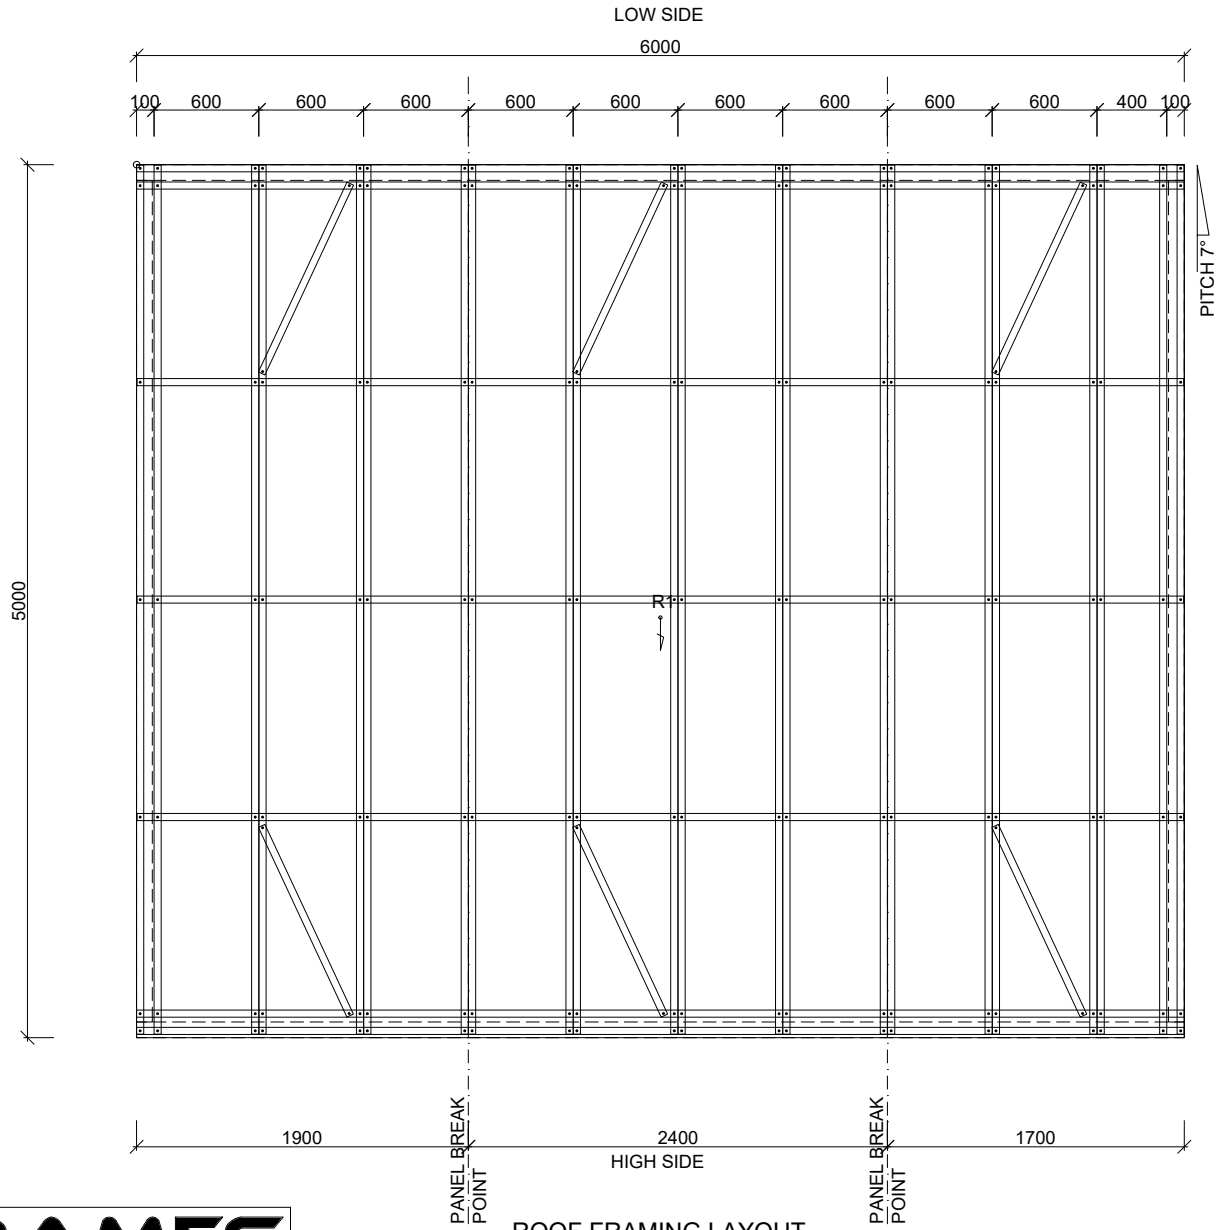

ROOF FRAMING LAYOUT

STEEL FRAMES DIRECT .NZ
www.steelframesdirect.co.nz
contact @ steelframesdirect.nz
Phone: (09) 889 8000, Text: (0292) 888 020

FRAMECAD

JOB DETAILS	SHEET CONTENTS	DRAWN	DATE DRAWN	SCALE	JOB REFERENCE	REVISION
Cindy Francis 5.0m x 6.0m Art Studio		Ralph Lao	07-03-2023	1 : 30 ON A3-Sheet		
		DWG FILE Cindy Francis Art Studio	VIEW NAME 3 of 7			

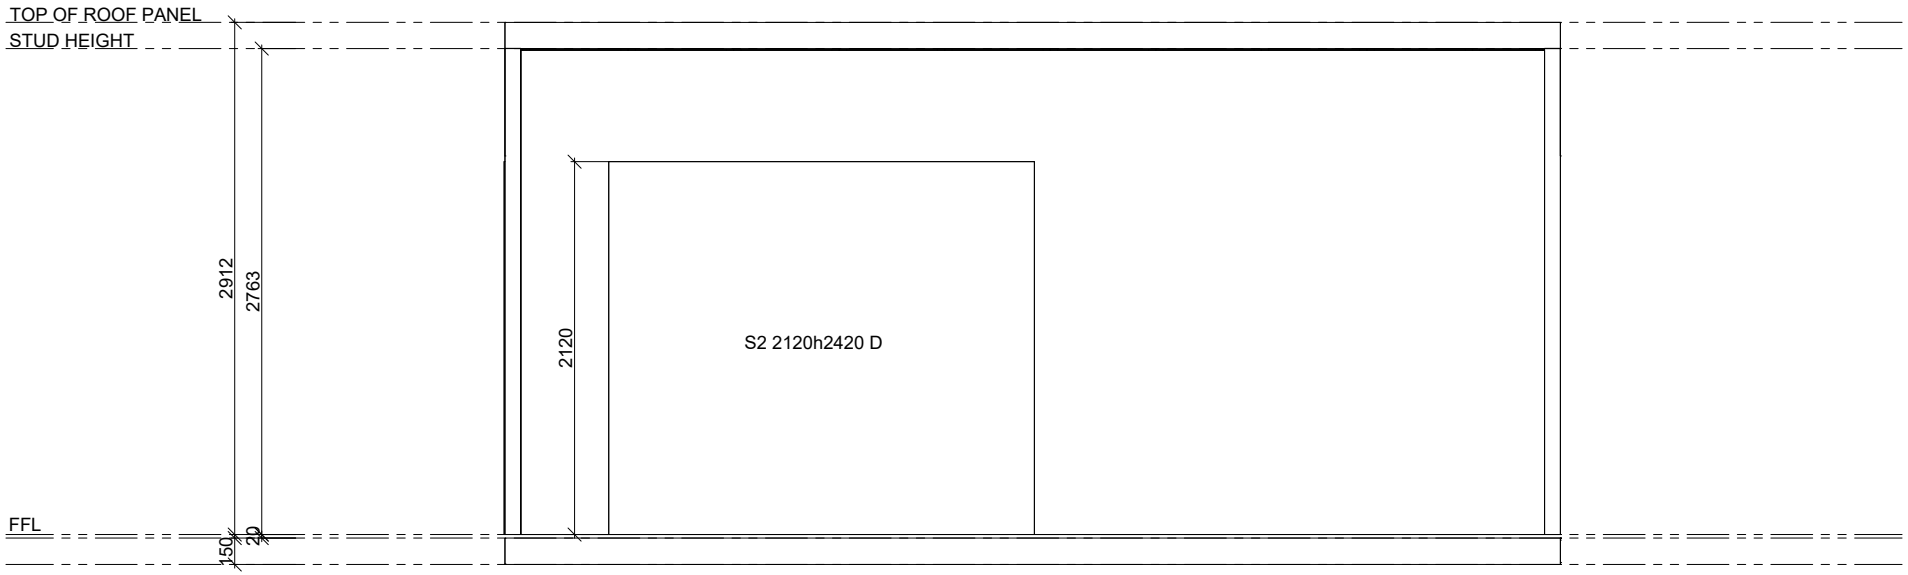

ELEVATION 01

STEEL FRAMES DIRECT .NZ
www.steelframesdirect.co.nz
contact @ steelframesdirect.nz
Phone: (09) 889 8000, Text: (0292) 888 020

FRAMECAD

JOB DETAILS	SHEET CONTENTS	DRAWN	DATE DRAWN	SCALE	JOB REFERENCE	REVISION
Cindy Francis 5.0m x 6.0m Art Studio		Ralph Lao	07-03-2023	1 : 30		
		DWG FILE Cindy Francis Art Studio	VIEW NAME 4 of 7	ON A3-Sheet		

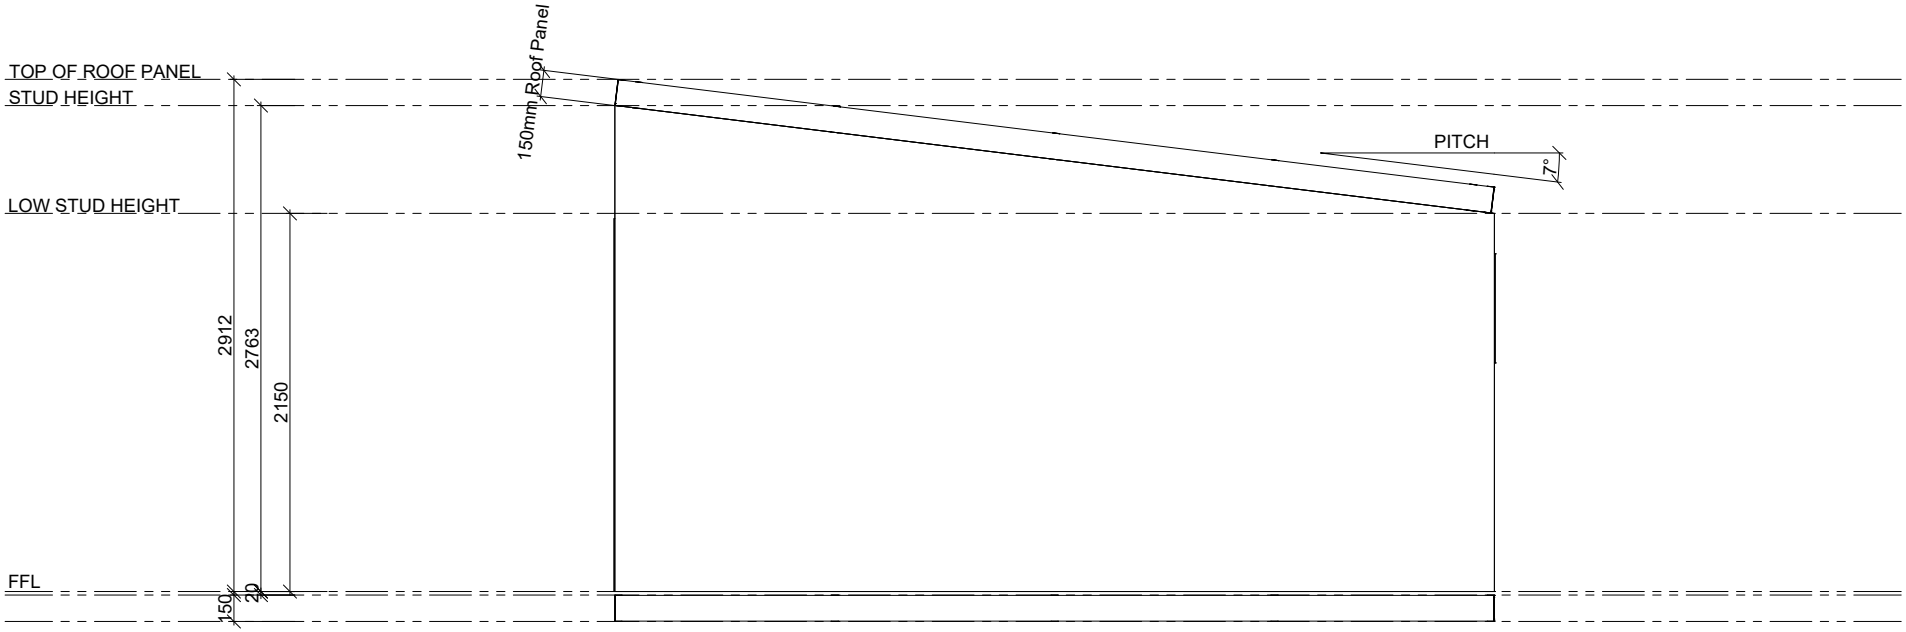

ELEVATION 02

STEEL FRAMES DIRECT .NZ
www.steelframesdirect.co.nz
contact @ steelframesdirect.nz
Phone: (09) 889 8000, Text: (0292) 888 020

FRAMECAD

JOB DETAILS	SHEET CONTENTS	DRAWN	DATE DRAWN	SCALE	JOB REFERENCE	REVISION
Cindy Francis 5.0m x 6.0m Art Studio		Ralph Lao	07-03-2023	1 : 30 ON A3-Sheet		
		DWG FILE: Cindy Francis Art Studio	VIEW NAME: 5 of 7			

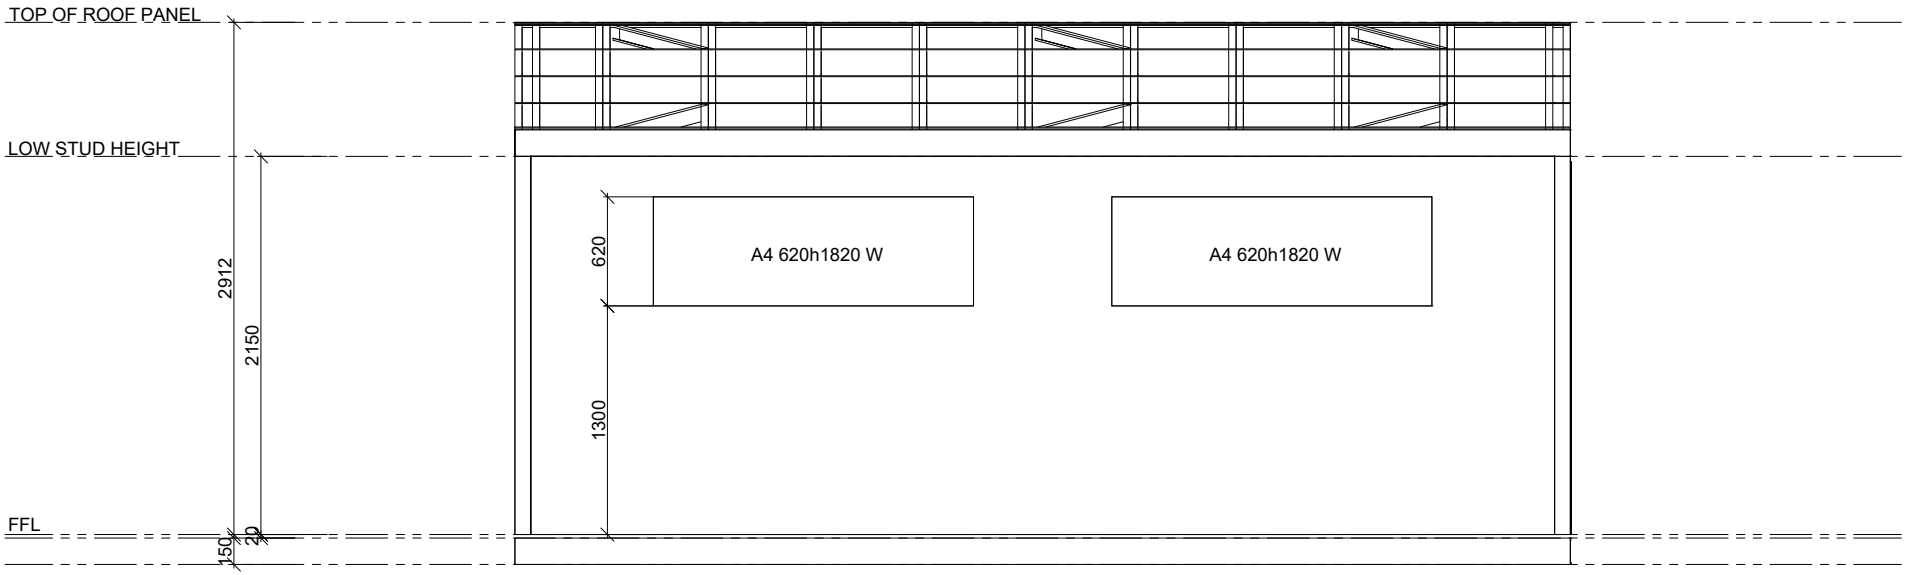

ELEVATION 03

STEEL FRAMES DIRECT .NZ
www.steelframesdirect.co.nz
contact @ steelframesdirect.nz
Phone: (09) 889 8000, Text: (0292) 888 020

FRAMECAD

JOB DETAILS	SHEET CONTENTS	DRAWN	DATE DRAWN	SCALE	JOB REFERENCE	REVISION
Cindy Francis 5.0m x 6.0m Art Studio		Ralph Lao	07-03-2023	1 : 30 ON A3-Sheet		
		DWG FILE Cindy Francis Art Studio	VIEW NAME 6 of 7			

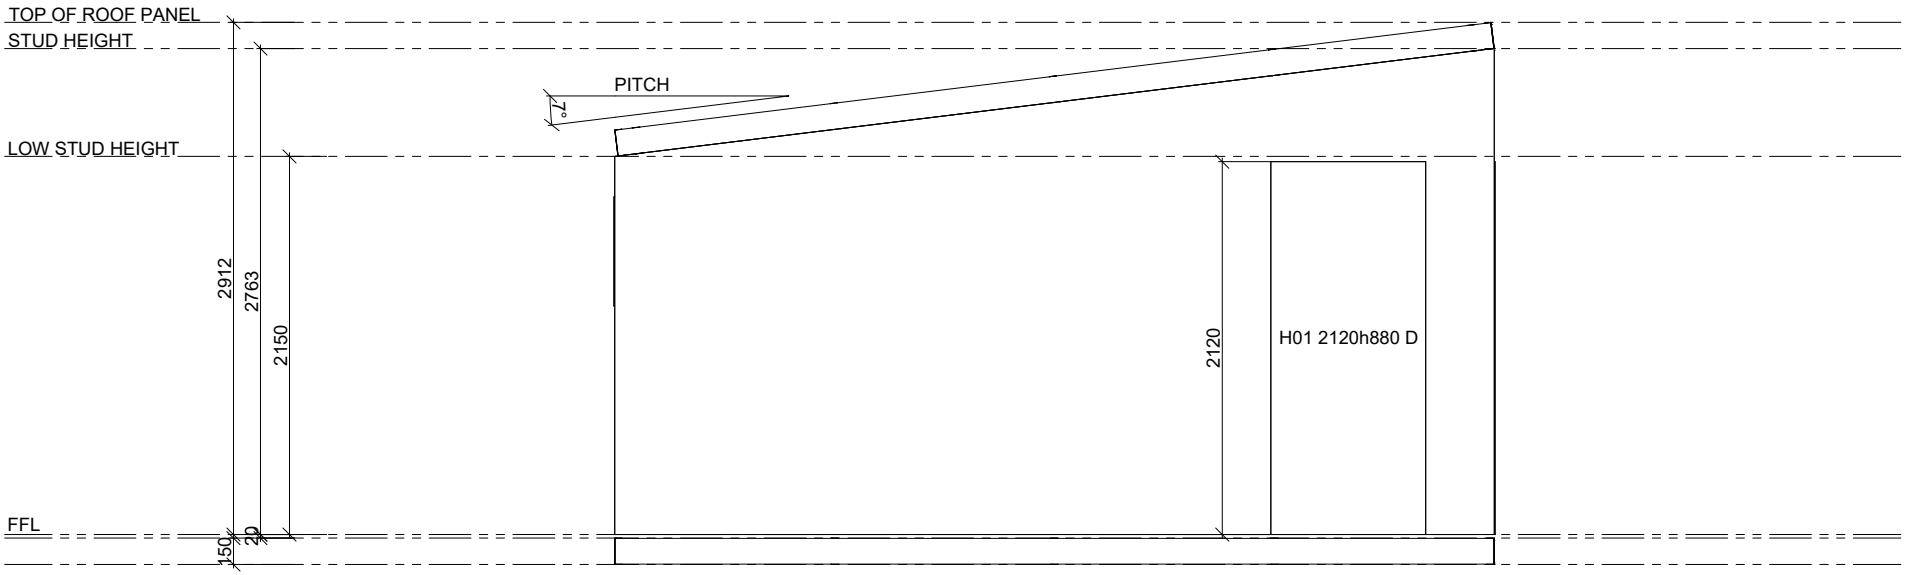

ELEVATION 04

STEEL FRAMES DIRECT .NZ
www.steelframesdirect.co.nz
contact @ steelframesdirect.nz
Phone: (09) 889 8000, Text: (0292) 888 020

FRAMECAD

JOB DETAILS	SHEET CONTENTS	DRAWN	DATE DRAWN	SCALE	JOB REFERENCE	REVISION
Cindy Francis 5.0m x 6.0m Art Studio		Ralph Lao	07-03-2023	1 : 30		
		DWG FILE Cindy Francis Art Studio	VIEW NAME 7 of 7	ON A3-Sheet		