Design Summary	
Floor Type	Concrete
Roof Load	Auto
System	FC_SFSNZ
Wind Load	HIGH

LOW SIDE

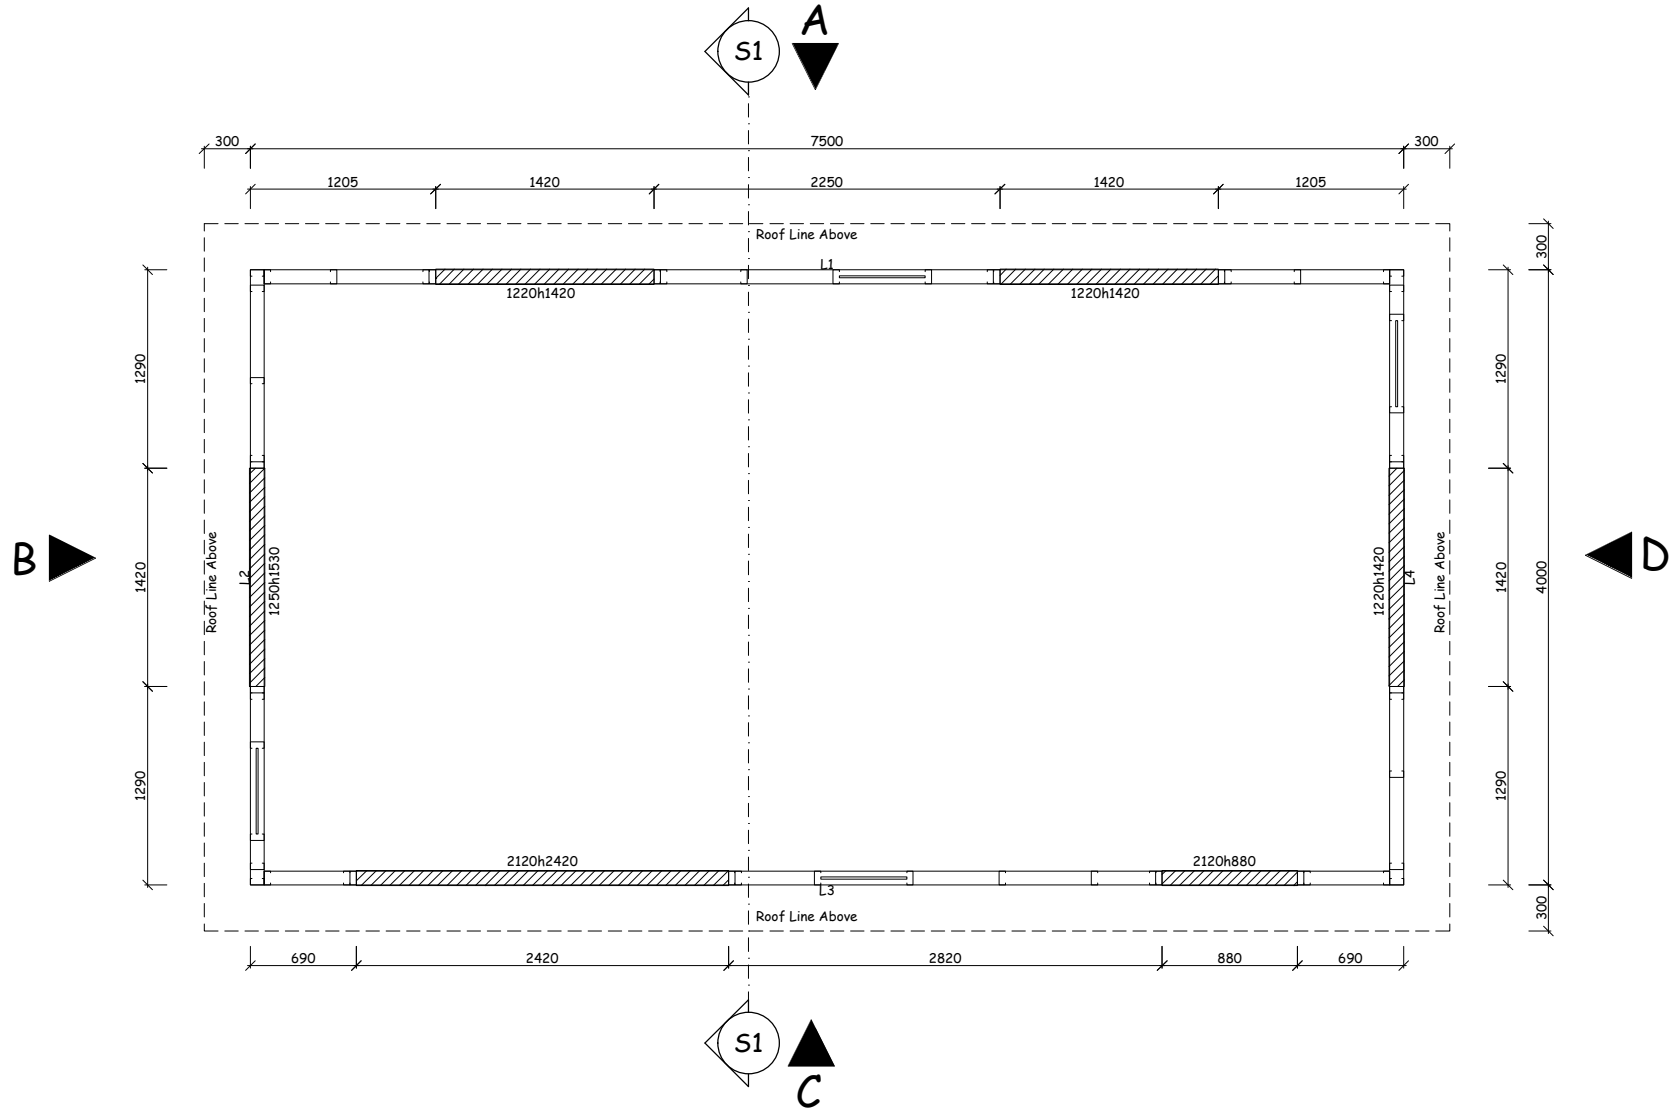

HIGH SIDE

GF Wall Frame Layout

STEEL FRAMES DIRECT .NZ
www.steelframesdirect.co.nz
contact @ steelframesdirect.nz
Phone: (09) 889 8000, Text: (0292) 888 020

JOB DETAILS	SHEET CONTENTS	DRAWN	DATE DRAWN	SCALE	JOB REFERENCE	REVISION
Tiny House #2 7.5X4M			07-02-2023	1 : 35		
		DWG FILE Tiny House #2	VIEW NAME 1 of 4	ON A3-Sheet		

LOW SIDE

A

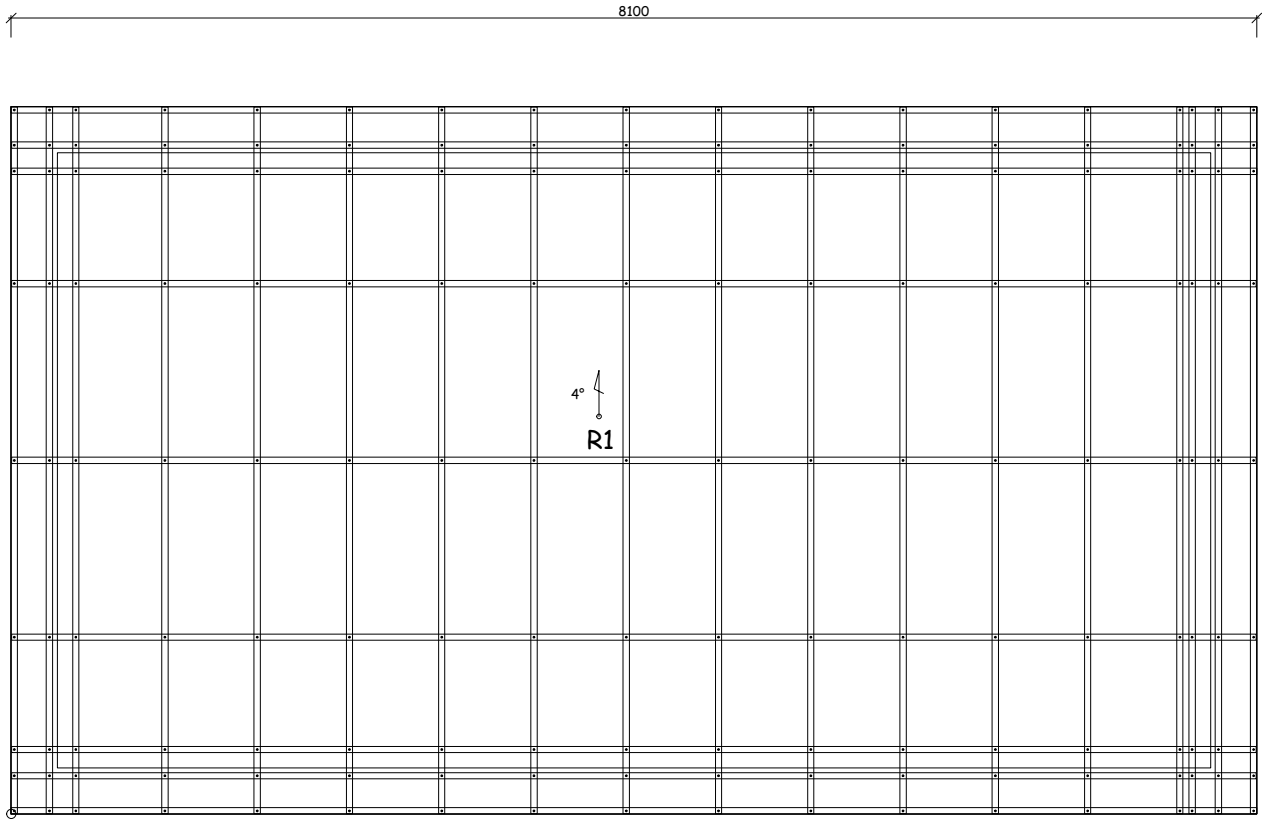

B

D

C

HIGH SIDE

Roof Frame Layout

STEEL FRAMES DIRECT .NZ
www.steelframesdirect.co.nz
contact @ steelframesdirect.nz
Phone: (09) 889 8000, Text: (0292) 888 020

JOB DETAILS	SHEET CONTENTS	DRAWN	DATE DRAWN	SCALE	JOB REFERENCE	REVISION
Tiny House #2 7.5X4M			07-02-2023	1 : 35		
		DWG FILE Tiny House #2	VIEW NAME 2 of 4	ON A3-Sheet		

LOW SIDE

A

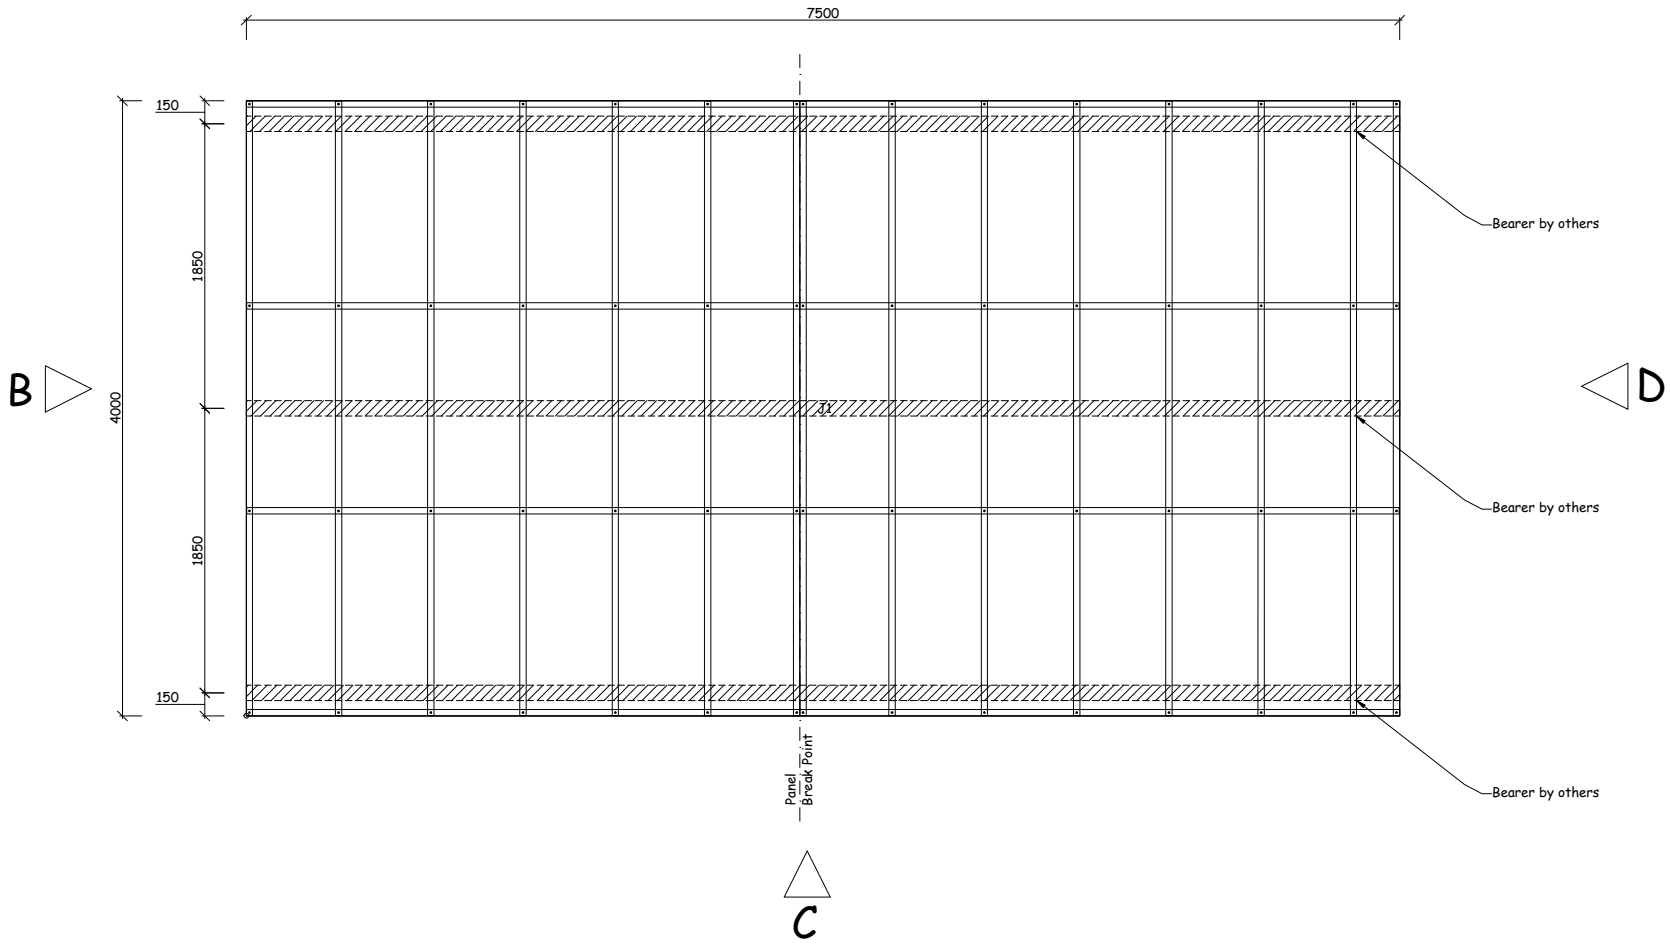

C

HIGH SIDE

Floor Frame Layout

STEEL FRAMES DIRECT .NZ
www.steelframesdirect.co.nz
contact @ steelframesdirect.nz
Phone: (09) 889 8000, Text: (0292) 888 020

JOB DETAILS	SHEET CONTENTS	DRAWN	DATE DRAWN	SCALE	JOB REFERENCE	REVISION
Tiny House #2 7.5X4M			07-02-2023	1 : 35		
		DWG FILE Tiny House #2	VIEW NAME 3 of 4	ON A3-Sheet		

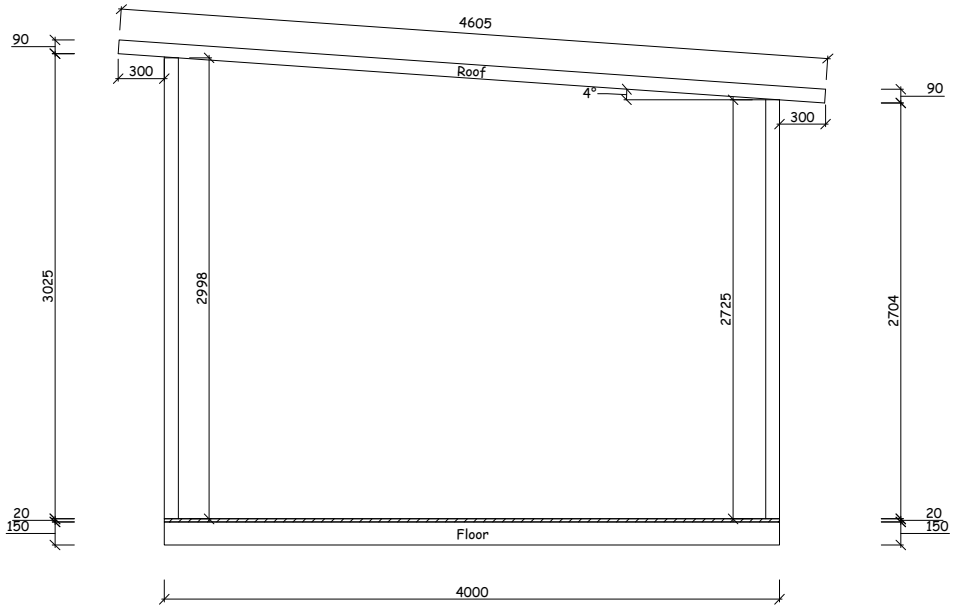

SECTION 1

STEEL FRAMES DIRECT .NZ
www.steelframesdirect.co.nz
contact @ steelframesdirect.nz
Phone: (09) 889 8000, Text: (0292) 888 020

JOB DETAILS	SHEET CONTENTS	DRAWN	DATE DRAWN	SCALE	JOB REFERENCE	REVISION
Tiny House #2 7.5X4M			07-02-2023	1 : 35		
		DWG FILE Tiny House #2	VIEW NAME 4 of 4	ON A3-Sheet		